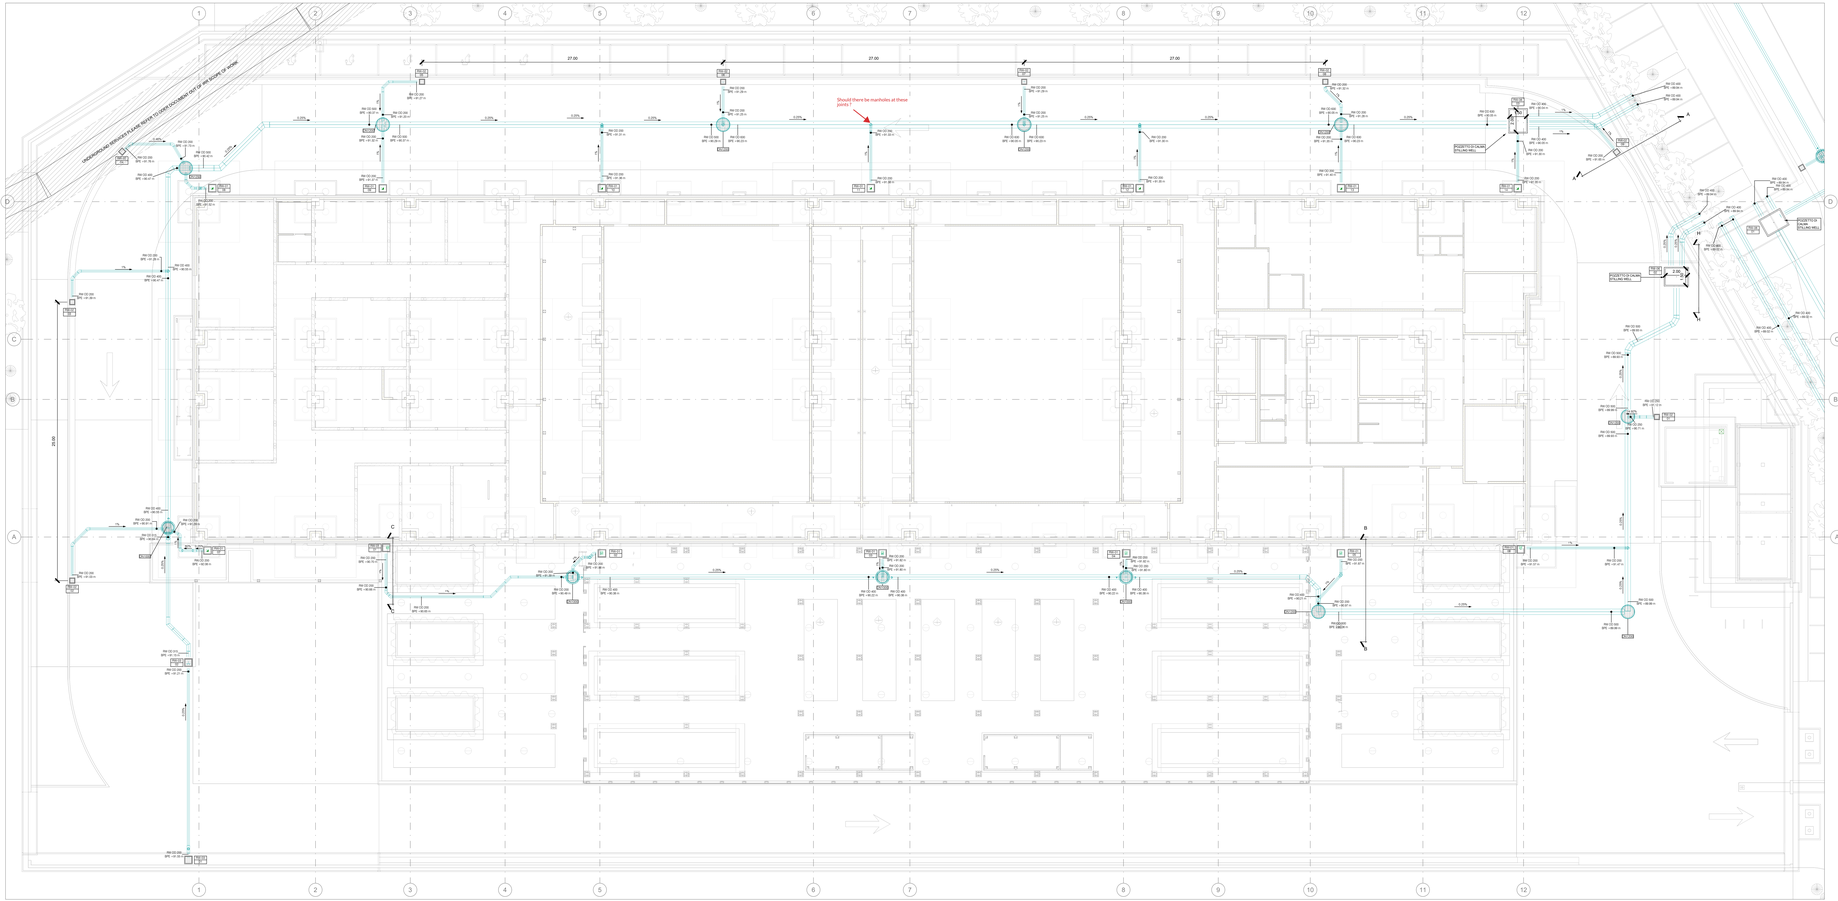
Should there be manholes at these joints?
27.00
27.00
27.00
20.00
UNDERGROUND DRAINAGE PLAN NB: REFER TO PIPE SCHEDULE FOR PIPE SIZES OF IN PIPE
RW-CD 300
SPE -18.00 m
RW-CD 300
SPE -18.00 m
RW-CD 300
SPE -18.00 m